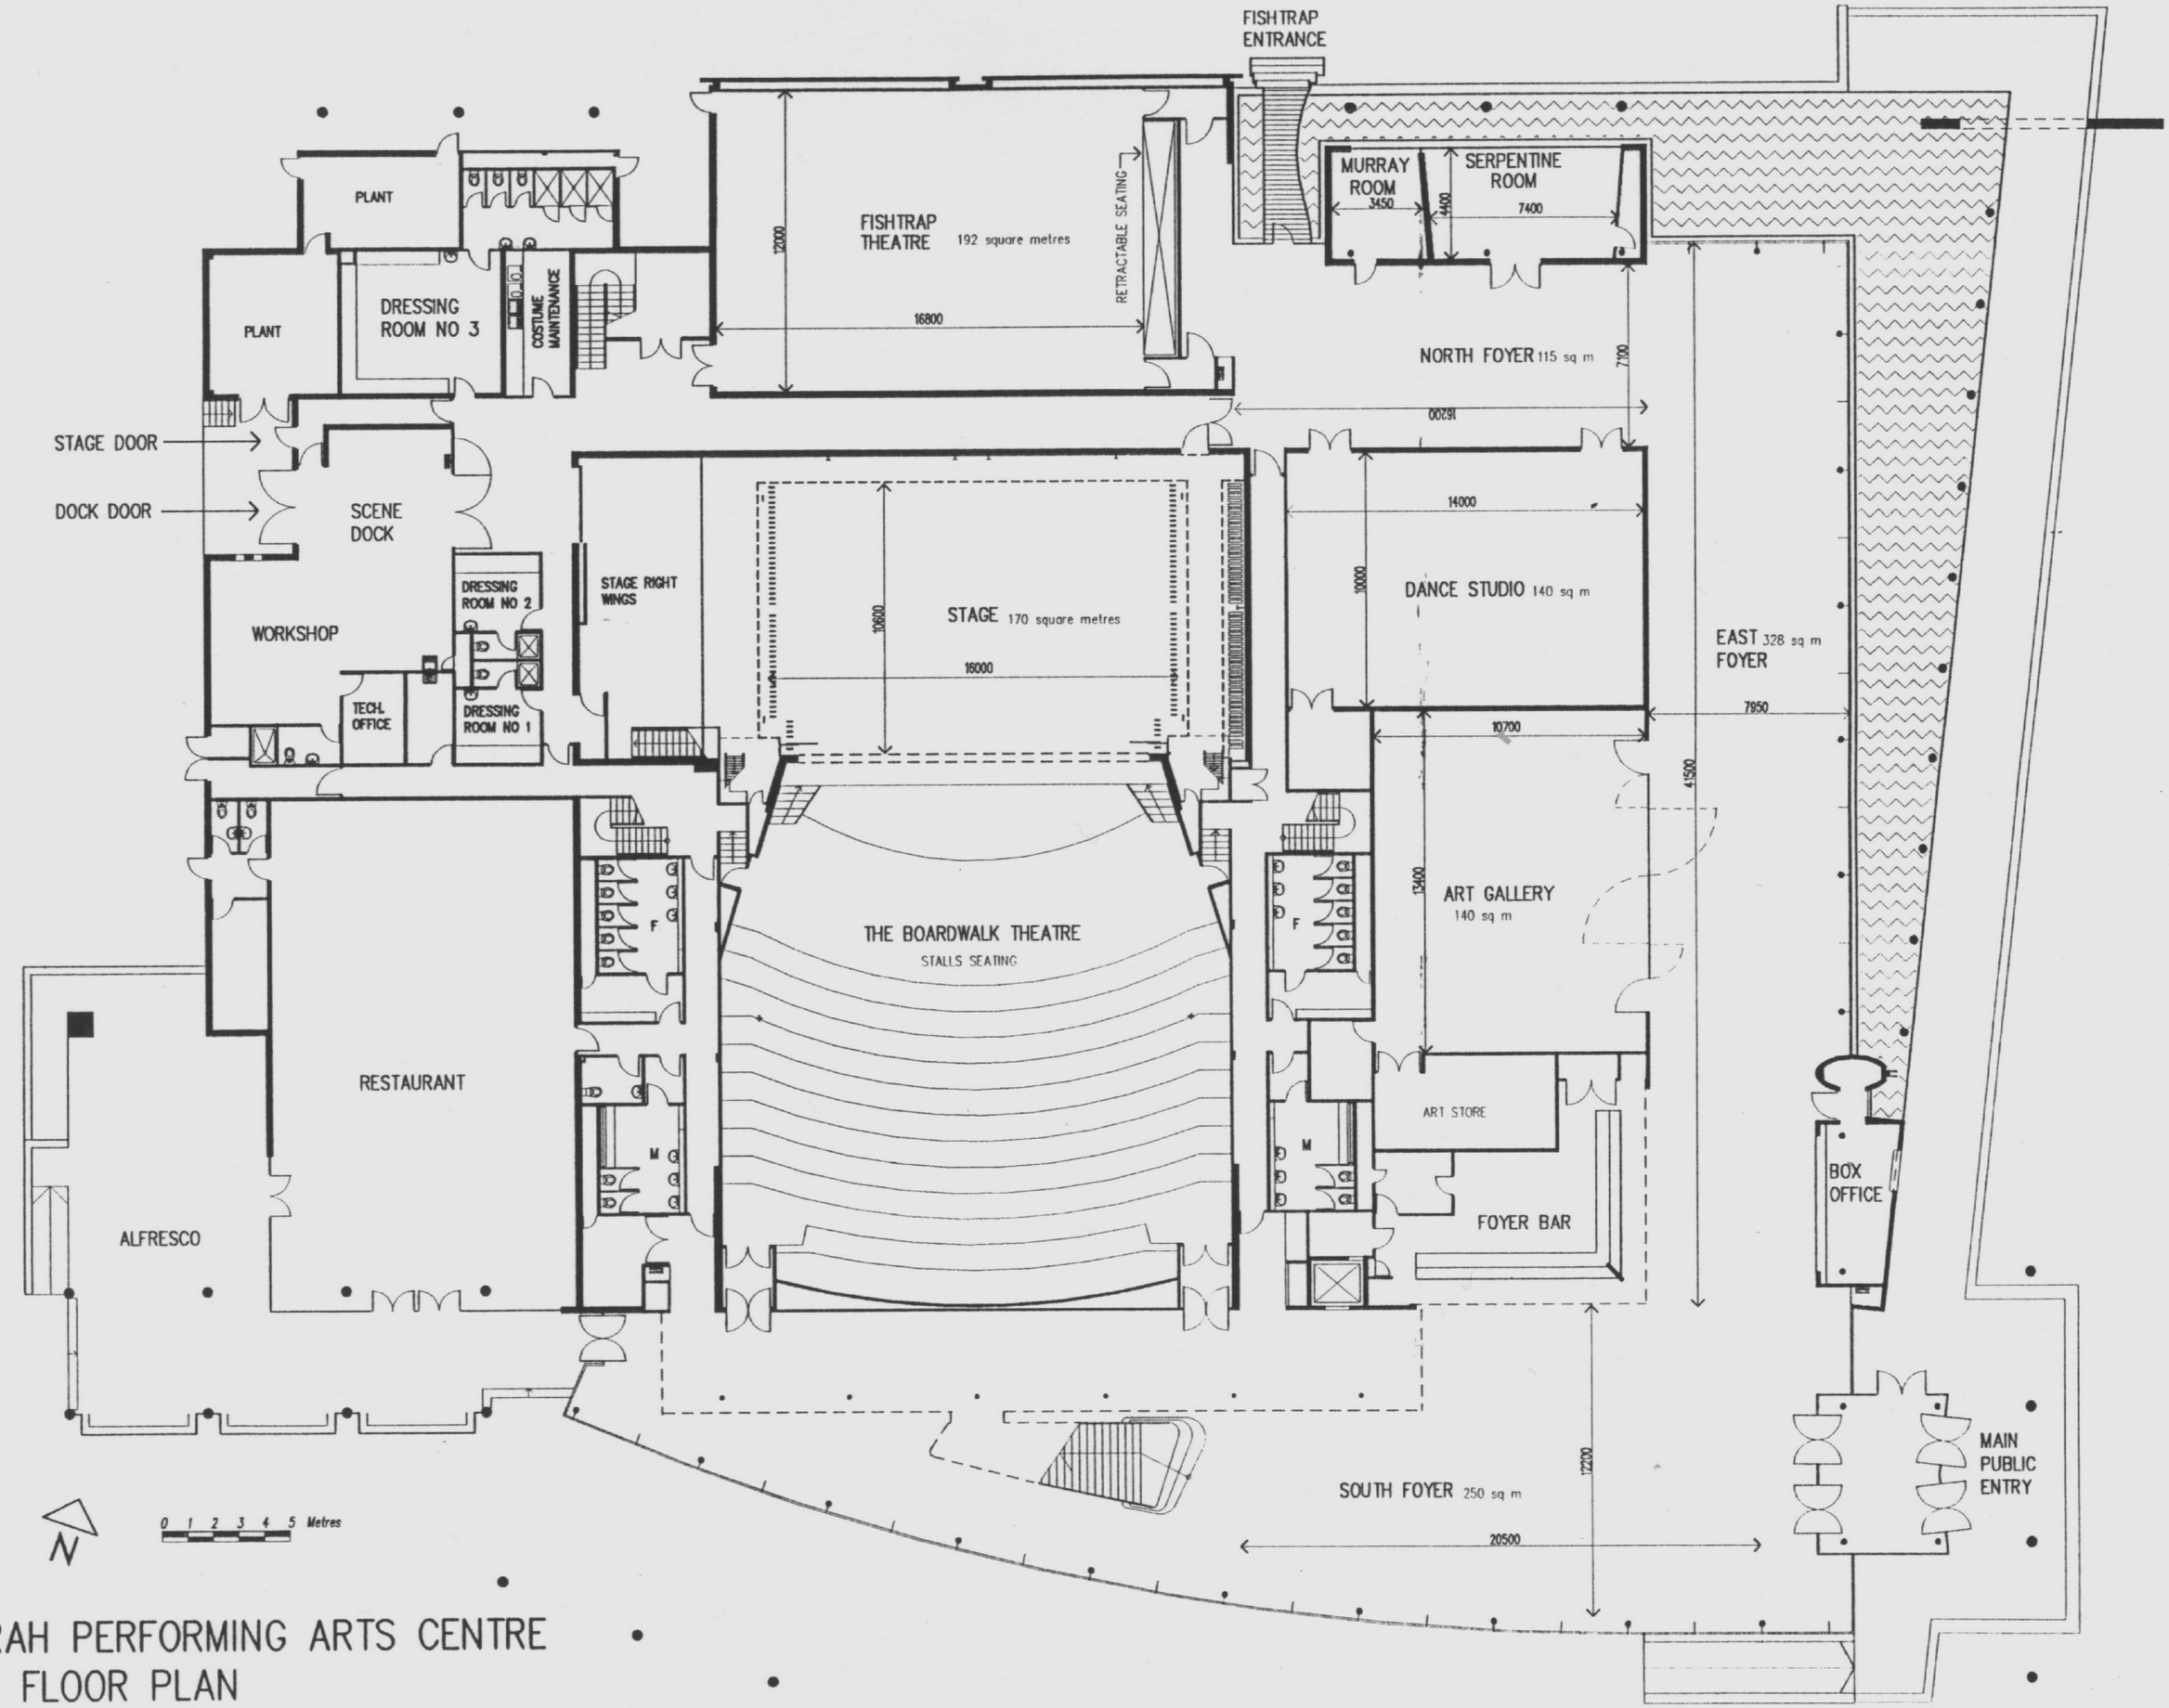

MANDURAH PERFORMING ARTS CENTRE
GROUND FLOOR PLAN